


SHEET INDEX	
T-1	TITLE SHEET
2.	SITE PLAN
3.	FLOOR PLAN
4.	ELEVATION
5.	ELEVATION
6.	SECTION

TITLE SHEET


ANY CHAN	KUNDEBT MEDICAL CLINIC	002-445-011 1160 PACIFIC ST. SAN LUIS OBISPO, CA	KARL KUNDEBT	MAR 21, 08	T 1
-------------	------------------------------	--	-----------------	------------	-----

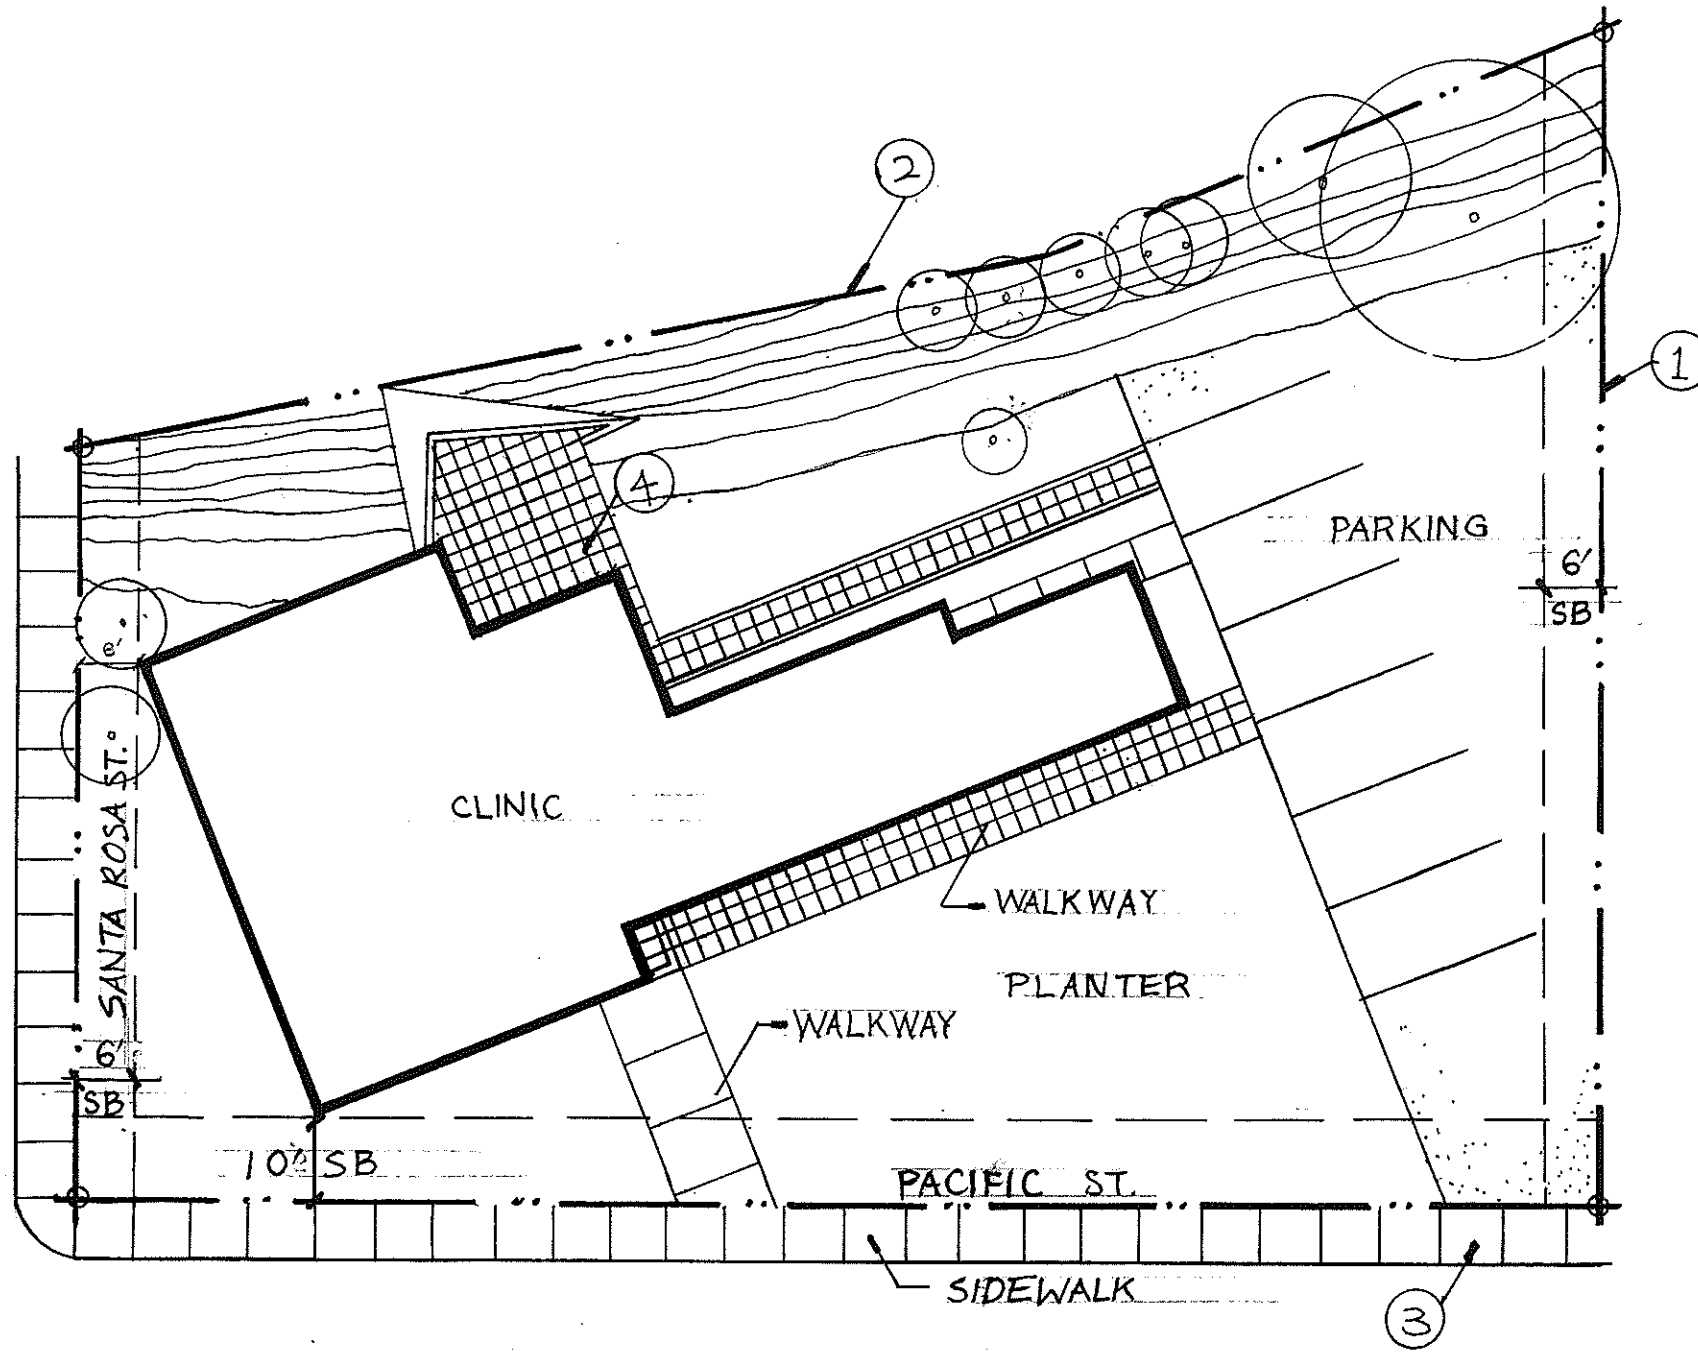

- GENERAL NOTES
1. ANOTHER PROPERTY (PROPERTY LINE)
 2. CREEK LINE
 3. SIDEWALKS
 4. PATIO

 SITE PLAN
SCALE 1"=20'

PG. 2	DR. KARL KUNDER	002-445-011 1160 PACIFIC ST. SLO, CA	KUNDERT MEDICAL CLINIC	AMY CHAN ARCH242
-------	-----------------	--	------------------------	---------------------

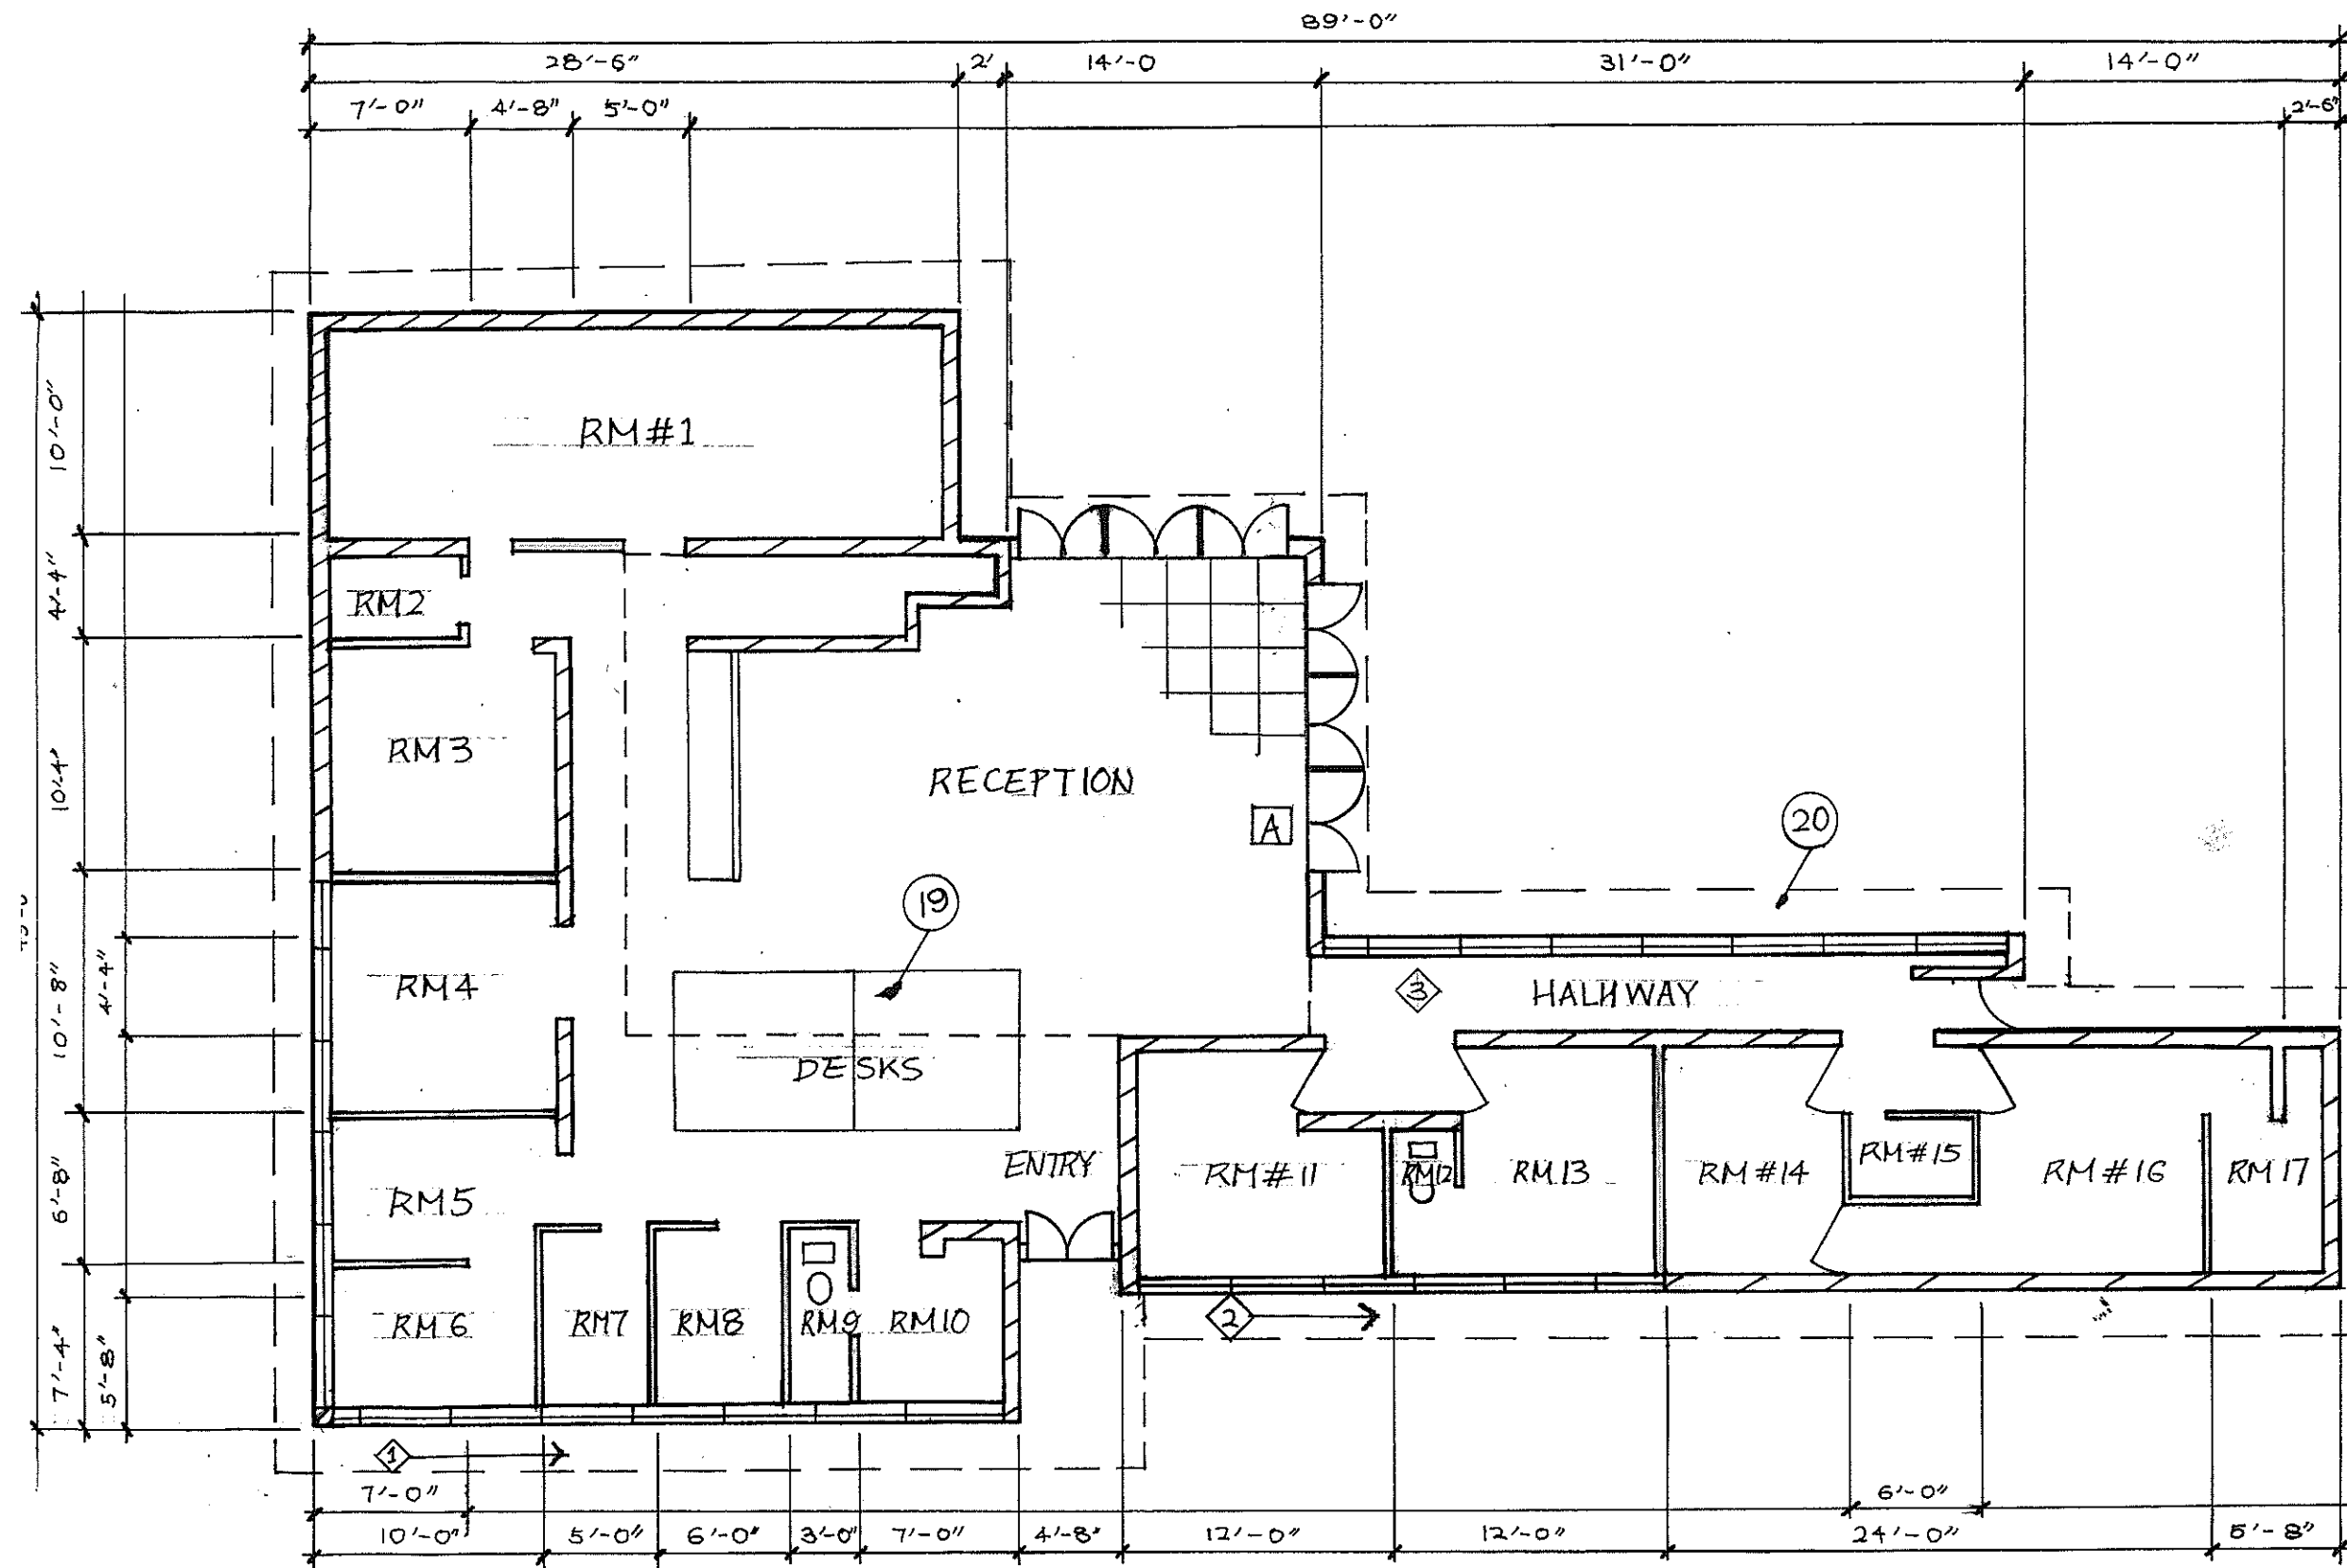

FLOOR PLAN KEYNOTE


1. RECEPTION
2. RM#1 - MEETING
3. RM#2
4. RM#3
5. RM#4
6. RM#5
7. RM#6
8. RM#7
9. RM#8
10. RM#9 - TOILET
11. RM#10 - BATHROOM
12. RM#11
13. RM#12 - TOILET
14. RM#13 - BATHROOM
15. RM#14
16. RM#15
17. RM#16
18. RM#17
19. RECEPTION DESK
20. OVERHANG

DOOR / WINDOW

- ① - WINDOW - TRANSLUCENT
- ② - WINDOW - TRANSLUCENT
- ③ - WINDOW - TRANSLUCENT
- A - DOOR - CLEAR GLASS


1ST FLOOR PLAN
SCALE: 1" = 1/8"

AMY CHAN
KUNDERT MEDICAL CLINIC
002-445-011 1160 PACIFIC ST. SAN LUIS OBISPO, CA
KARL KUNDERT
JAN 30, 08
02

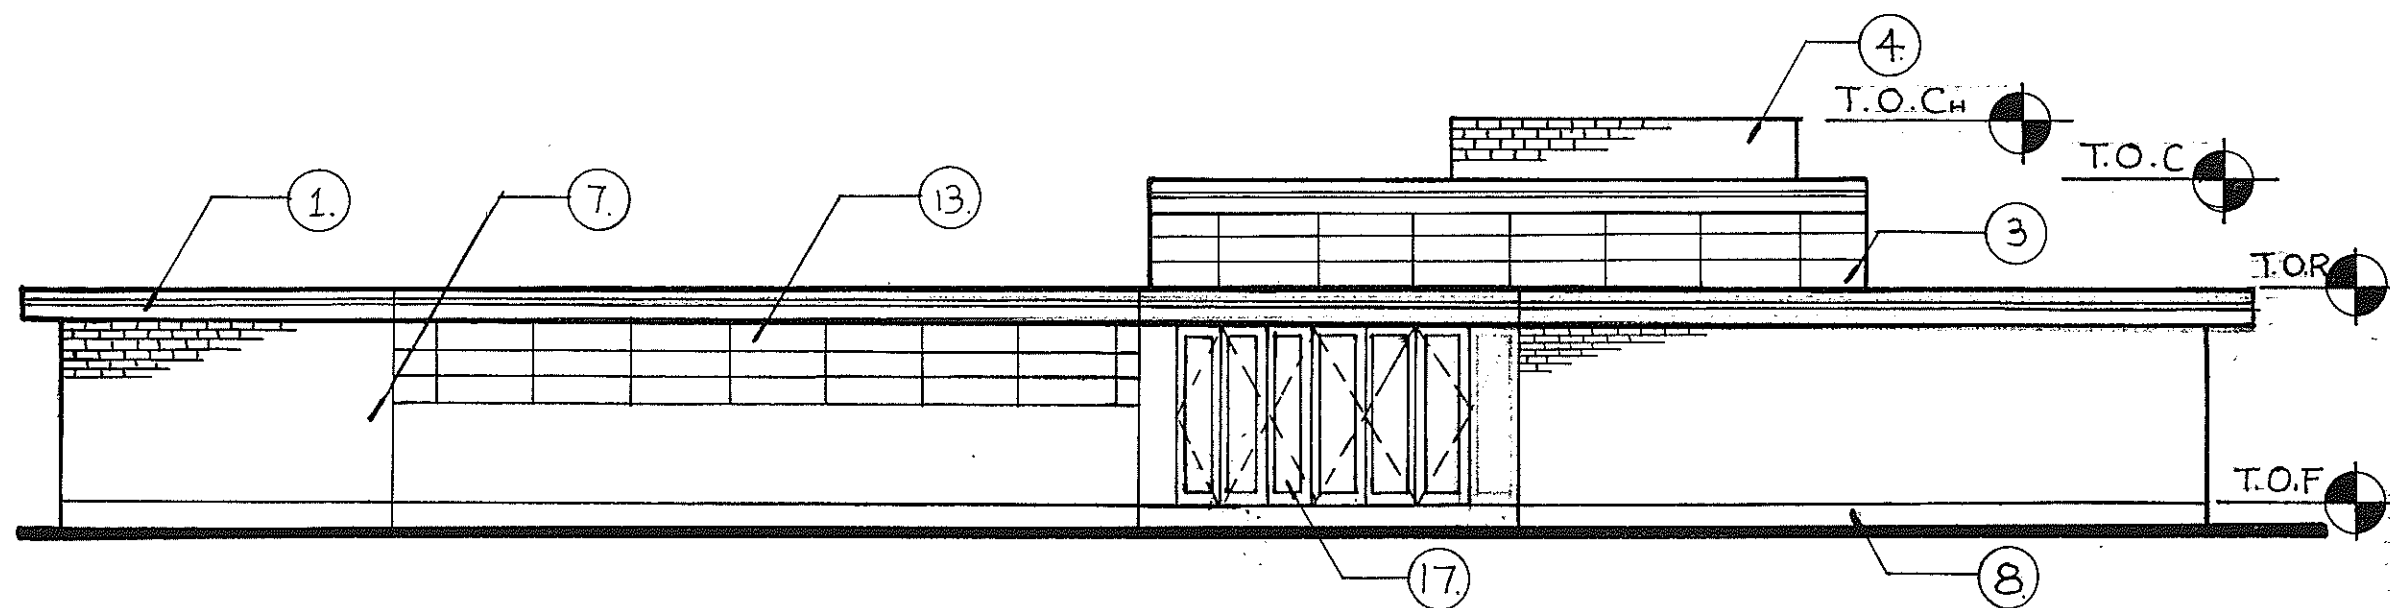

NORTH ELEVATION

SCALE: 1/8"=1'

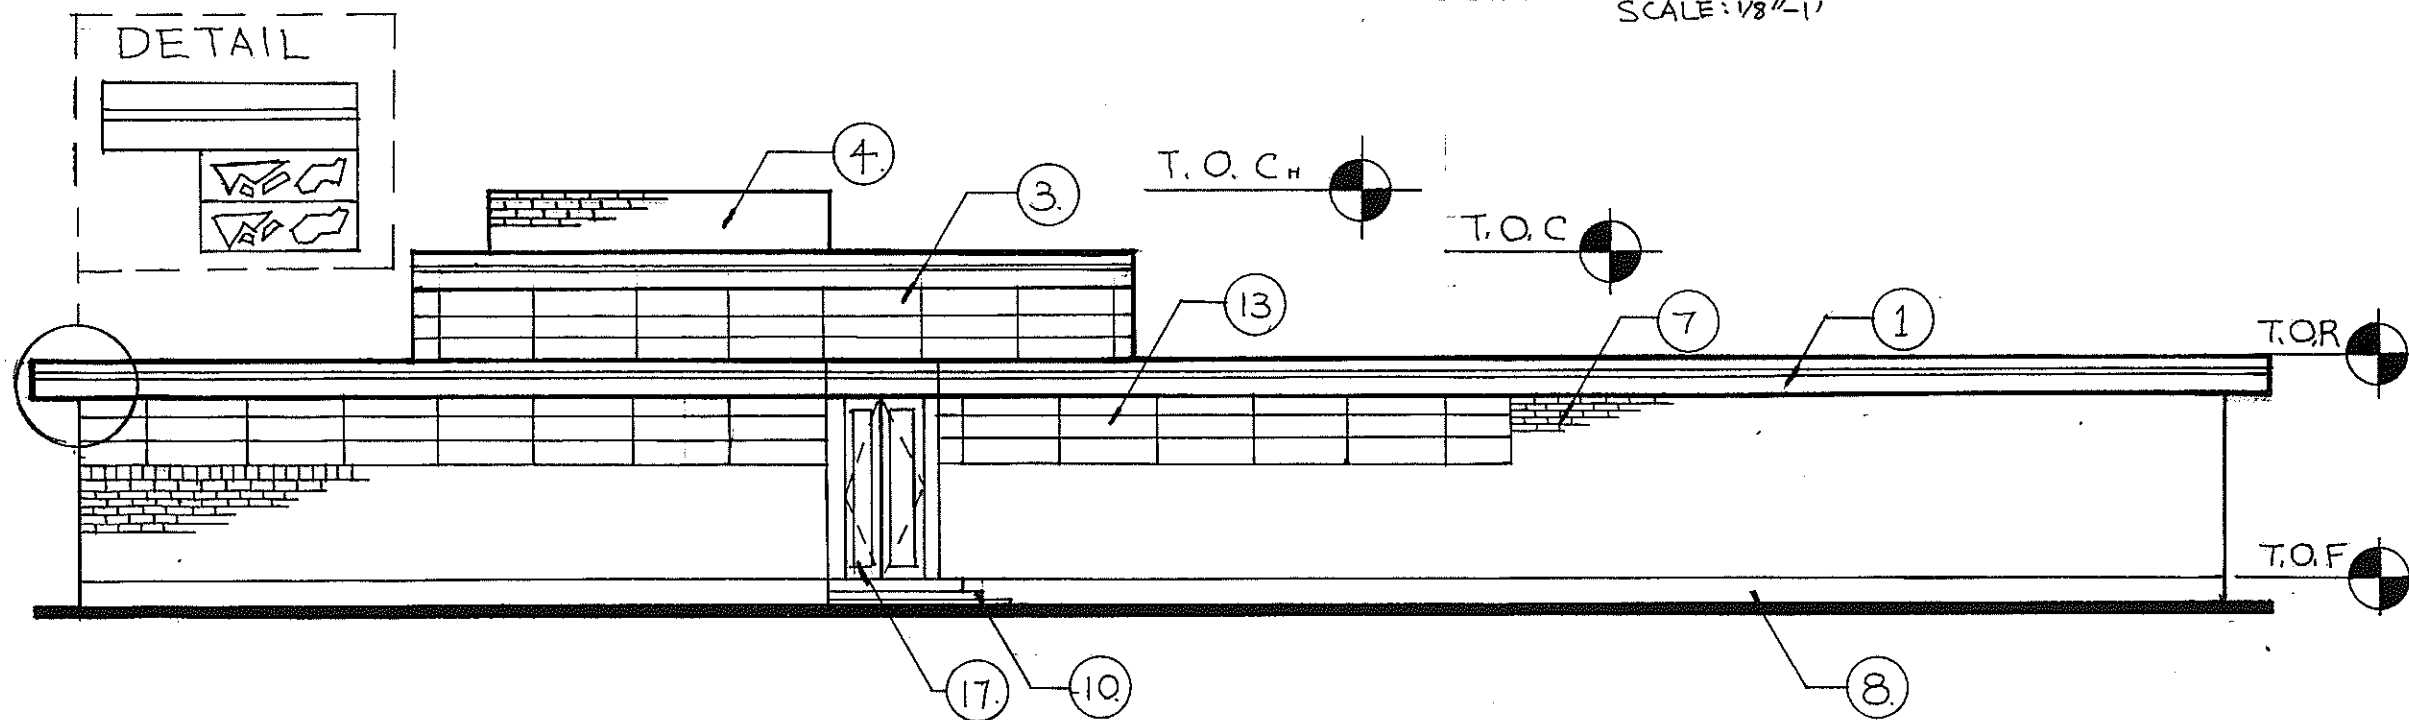

SOUTH ELEVATION

SCALE: 1/8"=1'

ELEVATION KEYNOTES

1. ROOF-METAL ROOF-
STANDING SEAM
2. WOOD FASCIA (CONT.)
3. CELESTORY
4. FIREPLACE CHIMNEY
AND FLUE
- 5.
- 6.
7. WALLS-"NEW BRICK"
8. CONC. BULKHEAD
- 9.
- 10.
11. CONC. STAIR
- 12.
13. WINDOWS-TRANSLUCENT
WINDOW PANELS W/
WOOD DESIGN
- 14.
- 15.
- 16.
17. DOORS-WOOD/GLASS PANEL
- 18.
- 19.
- 20.

AMY
CHAN


KUNDERT
MEDICAL
CLINIC

002-445-011
1160 PACIFIC ST.
SAN LUIS OBISPO, CA


KARL
KUNDERT

02/05/08

02

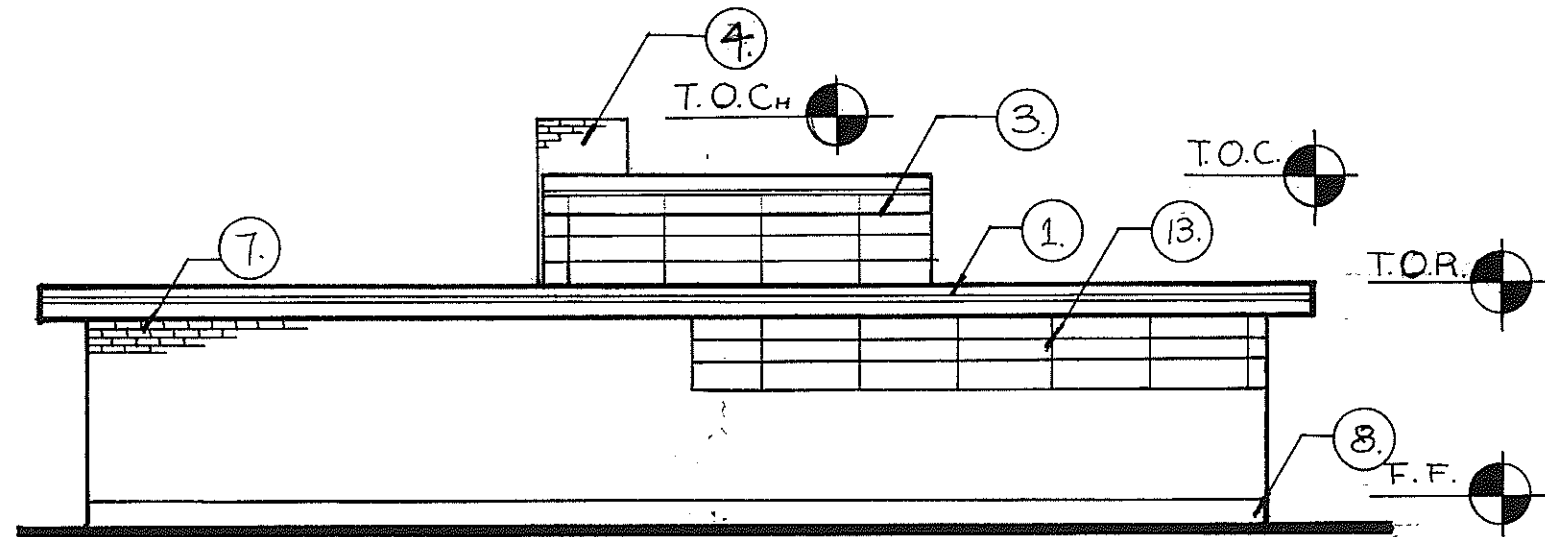

WEST ELEVATION
SCALE: 1' - 1/8"

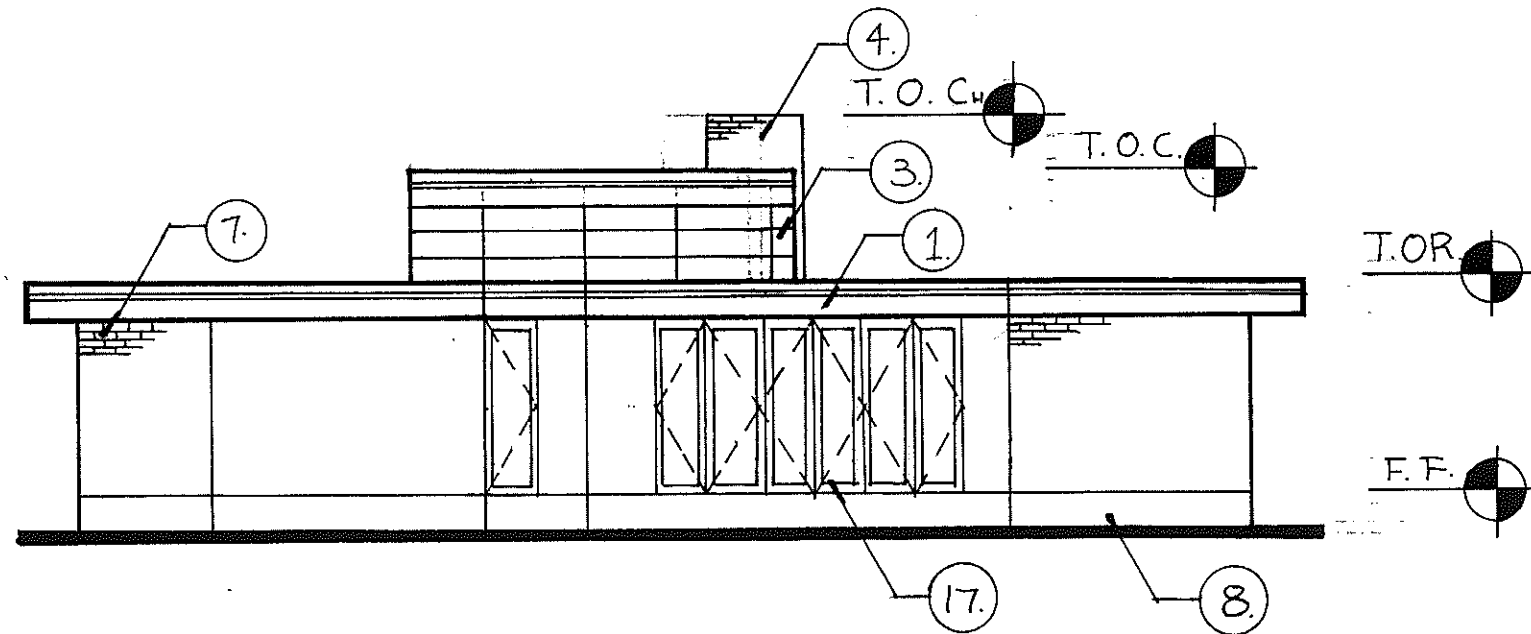

EAST ELEVATION
SCALE: 1' - 1/8"

ELEVATION KEYNOTES

1. ROOF-METAL ROOF- STANDING SEAM
2. WOOD FASCHIA (CONT.)
3. CELESTORY
4. FIREPLACE CHIMNEY AND FLUE
- 5.
- 6.
- 7 WALLS - "NEW BRICK"
8. CONC BULKHEAD
- 9.
- 10.
11. CONC. STAIR
- 12.
13. WINDOWS-TRANSLUCENT WINDOW PANELS W/ WOOD-DESIGN
- 14.
- 15.
- 16.
17. DOORS - WOOD / GLASS PANEL
- 18.
- 19.
- 20.

AMY
CHAN

KUNDERT
MEDICAL
CLINIC

602-445-011
1160 PACIFIC ST.
SAN LUIS OBISPO, CA


KARL
KUNDERT

02/07/08

02

SECTION KEYNOTES

1. ROOF-METAL ROOF-STANDING SEAM
2. WOOD FASCIA (CONT.)
3. CELESTORY
4. FIREPLACE CHIMNEY AND FLUE
- 5.
- 6.
7. WALLS-"NEW BRICK"
8. CONC. BULKHEAD
- 9.
- 10.
11. CONC STAIR
- 12.
13. WINDOWS.-TRANSLUCENT WINDOW PANELS W/ WOOD DESIGN
- 14.
- 15.
- 16.
17. DOORS-WOOD/GLASS PANEL
- 18.
- 19.
- 20.

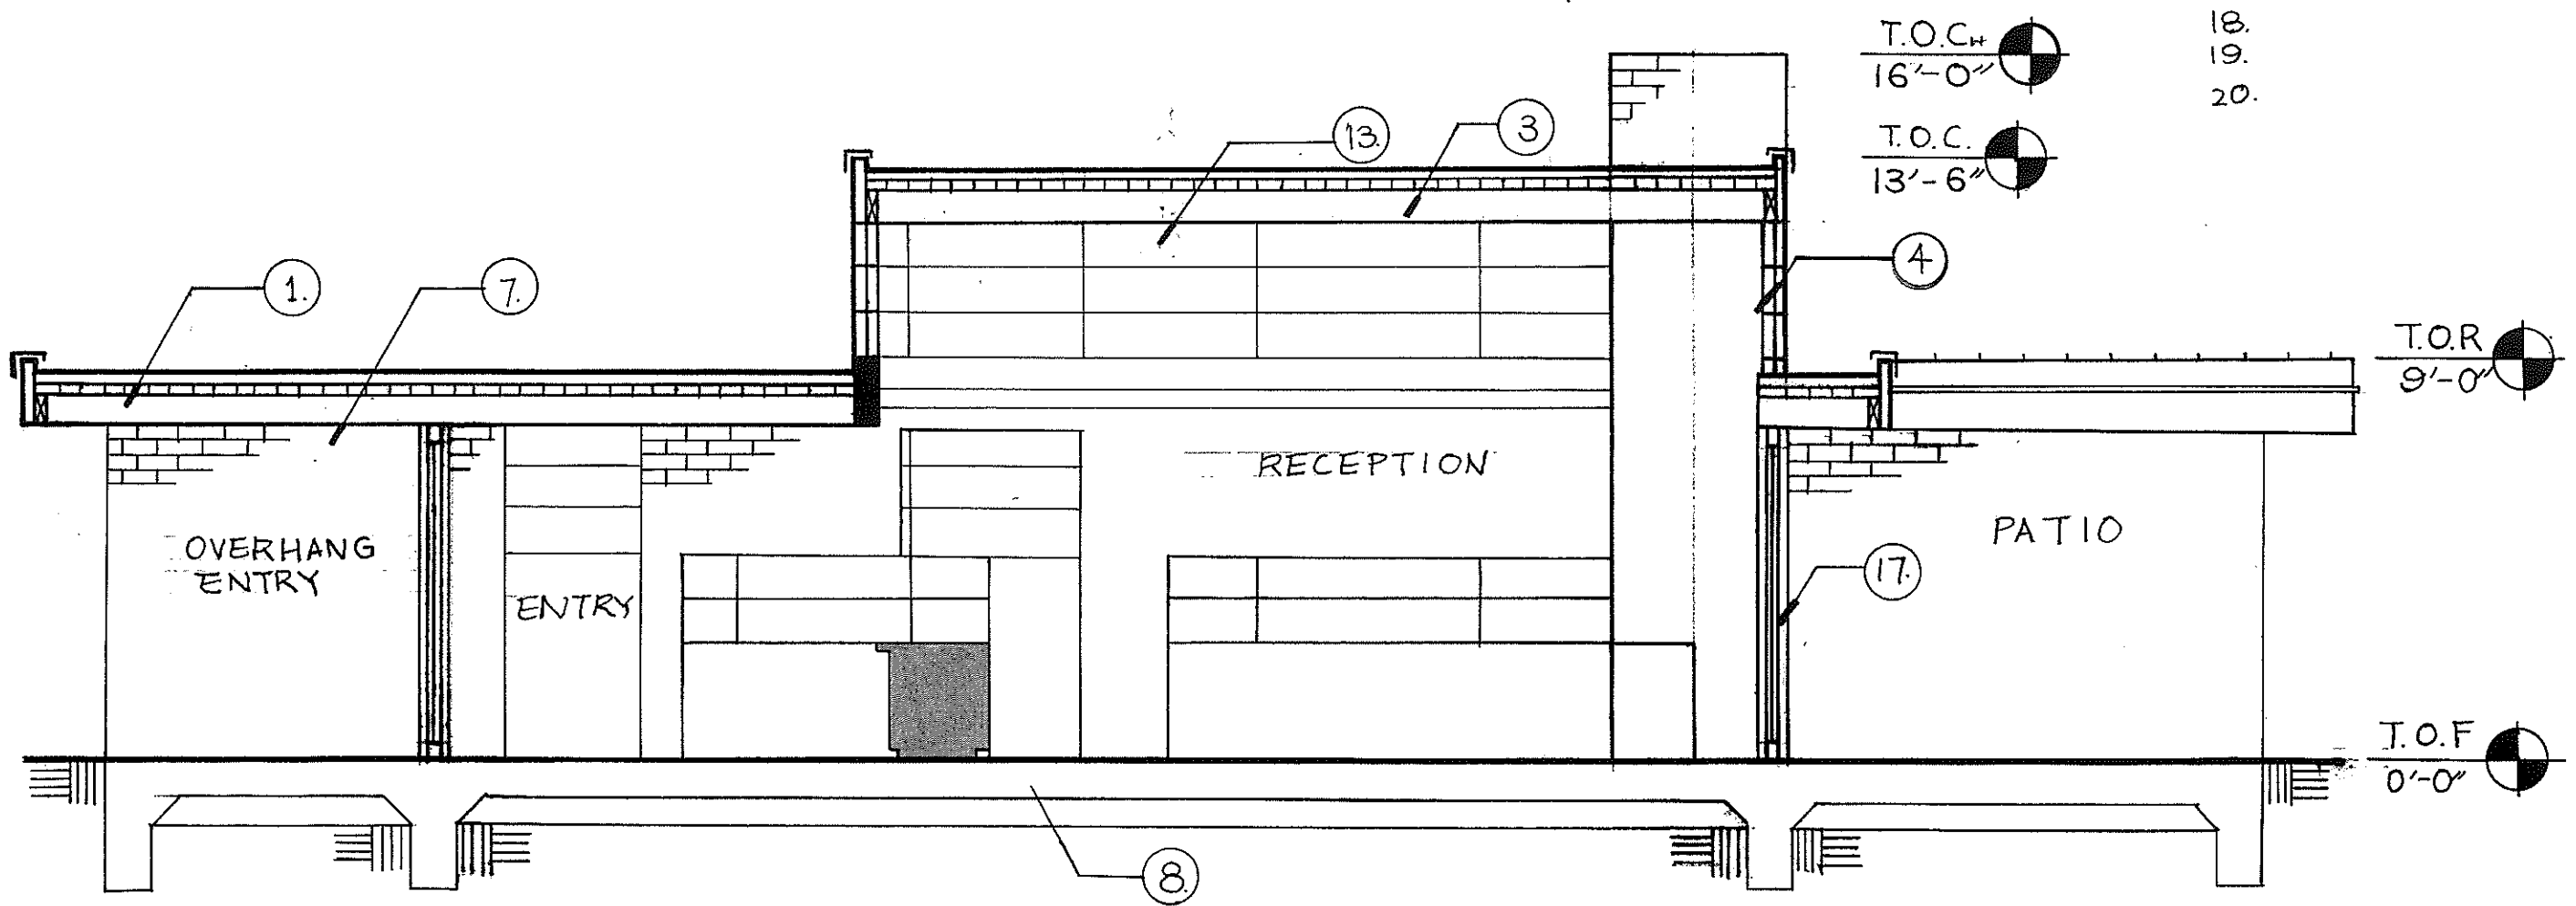

BLDG SECTION
SCALE: 1'-1/8"


AMY CHAN
KUNDERT MEDICAL CLINIC
002-445-011 1160 PACIFIC ST. SAN LUIS OBISPO, CA
KARL KUNDERT
02/22/08
02

TITLE SHEET

SHEET INDEX


T-1	TITLE SHEET
2.	SITE PLAN
3.	FLOOR PLAN
4.	ELEVATION
5.	ELEVATION
6.	SECTION

AMY CHAN	KUNDEBT MEDICAL CLINIC	002-445-011 1160 PACIFIC ST. SAN LUIS OBISPO, CA	KARL KUNDEBT	MAR 21, 08	T 1
-------------	------------------------------	--	-----------------	------------	-----

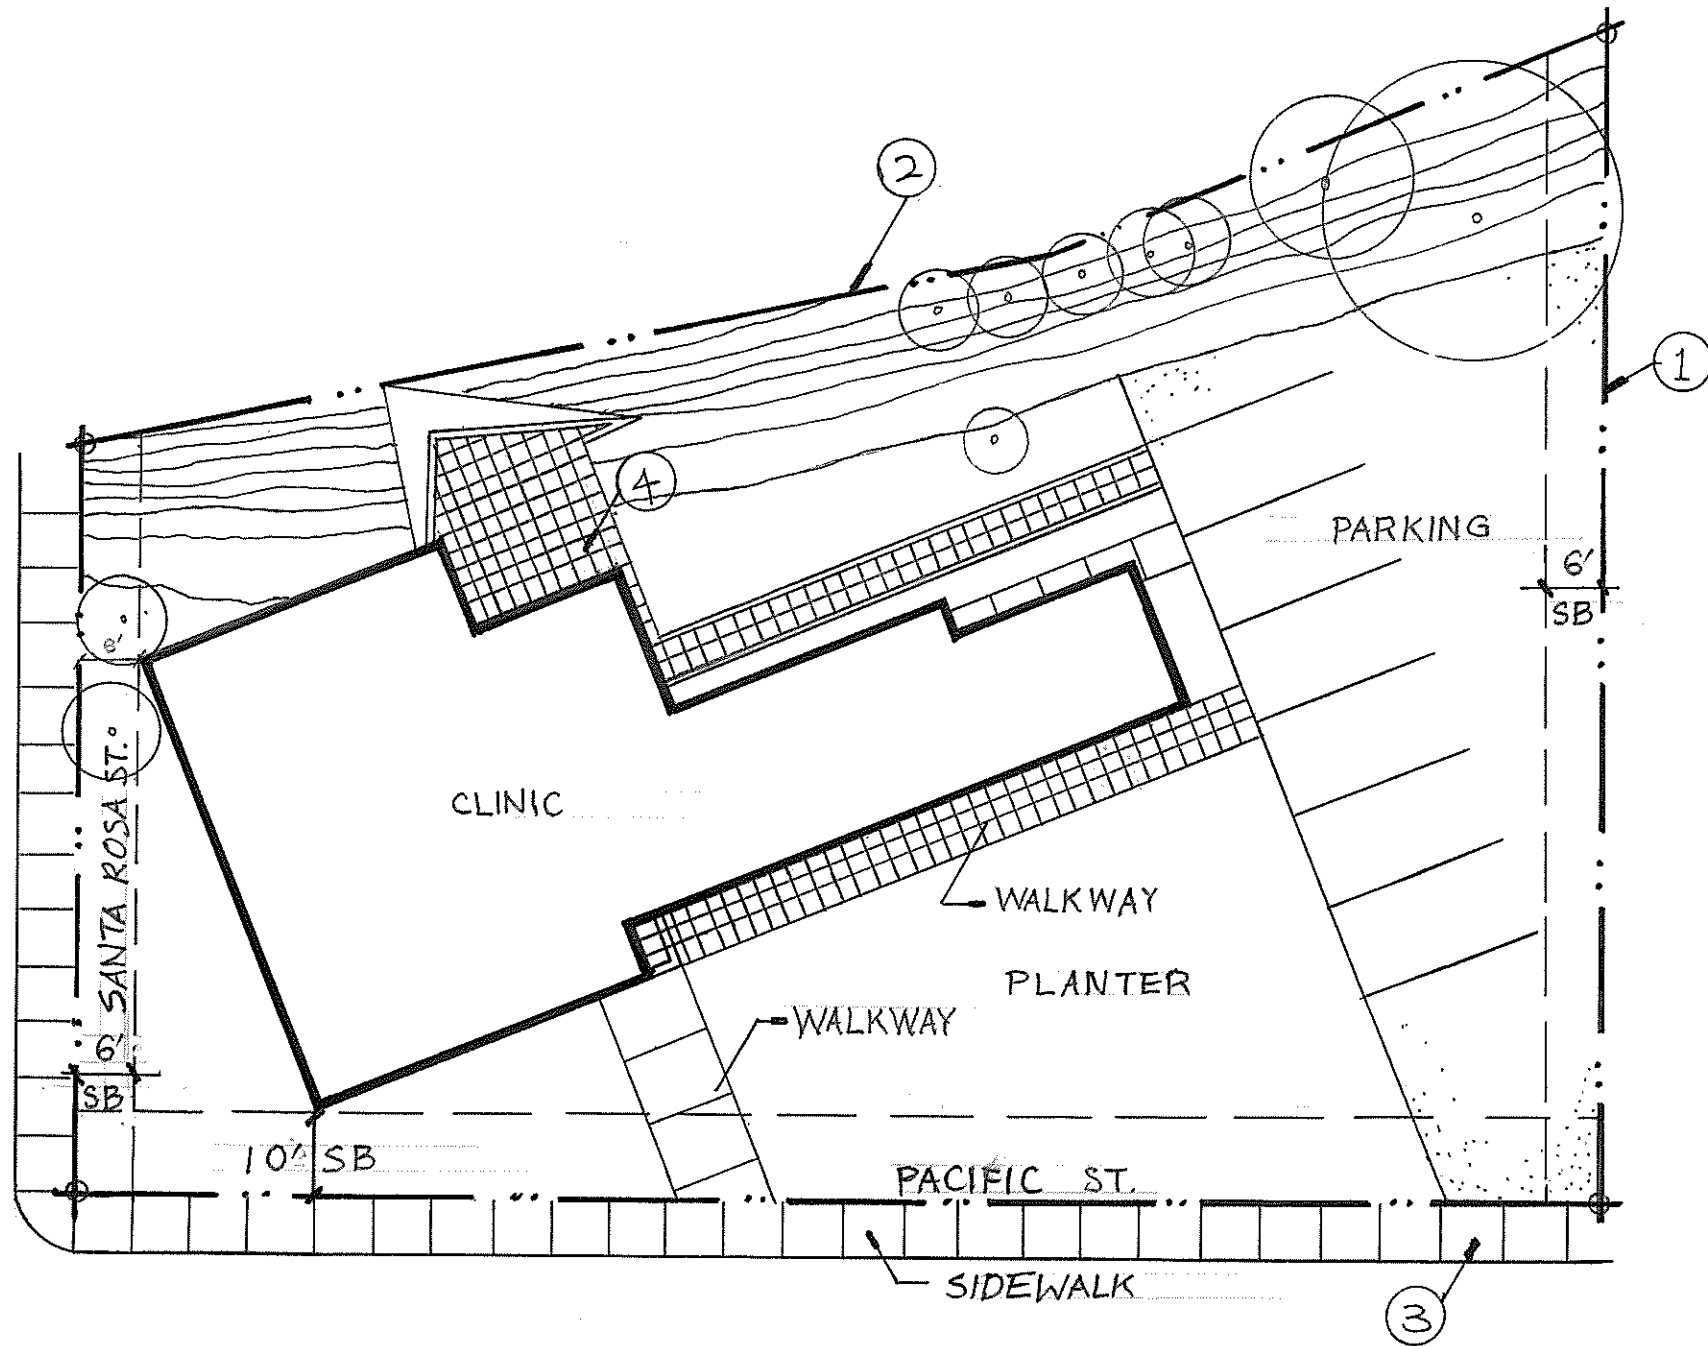

GENERAL NOTES

1. ANOTHER PROPERTY (PROPERTY LINE)
2. CREEK LINE
3. SIDEWALKS
4. PATIO

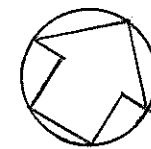

SITE PLAN

SCALE 1"=20'


AMY CHAN
ARCH242

KUNDERT
MEDICAL
CLINIC

002-445-011
1160 PACIFIC ST.
SLO, CA

DR.
KARL
KUNDER

PG. 2

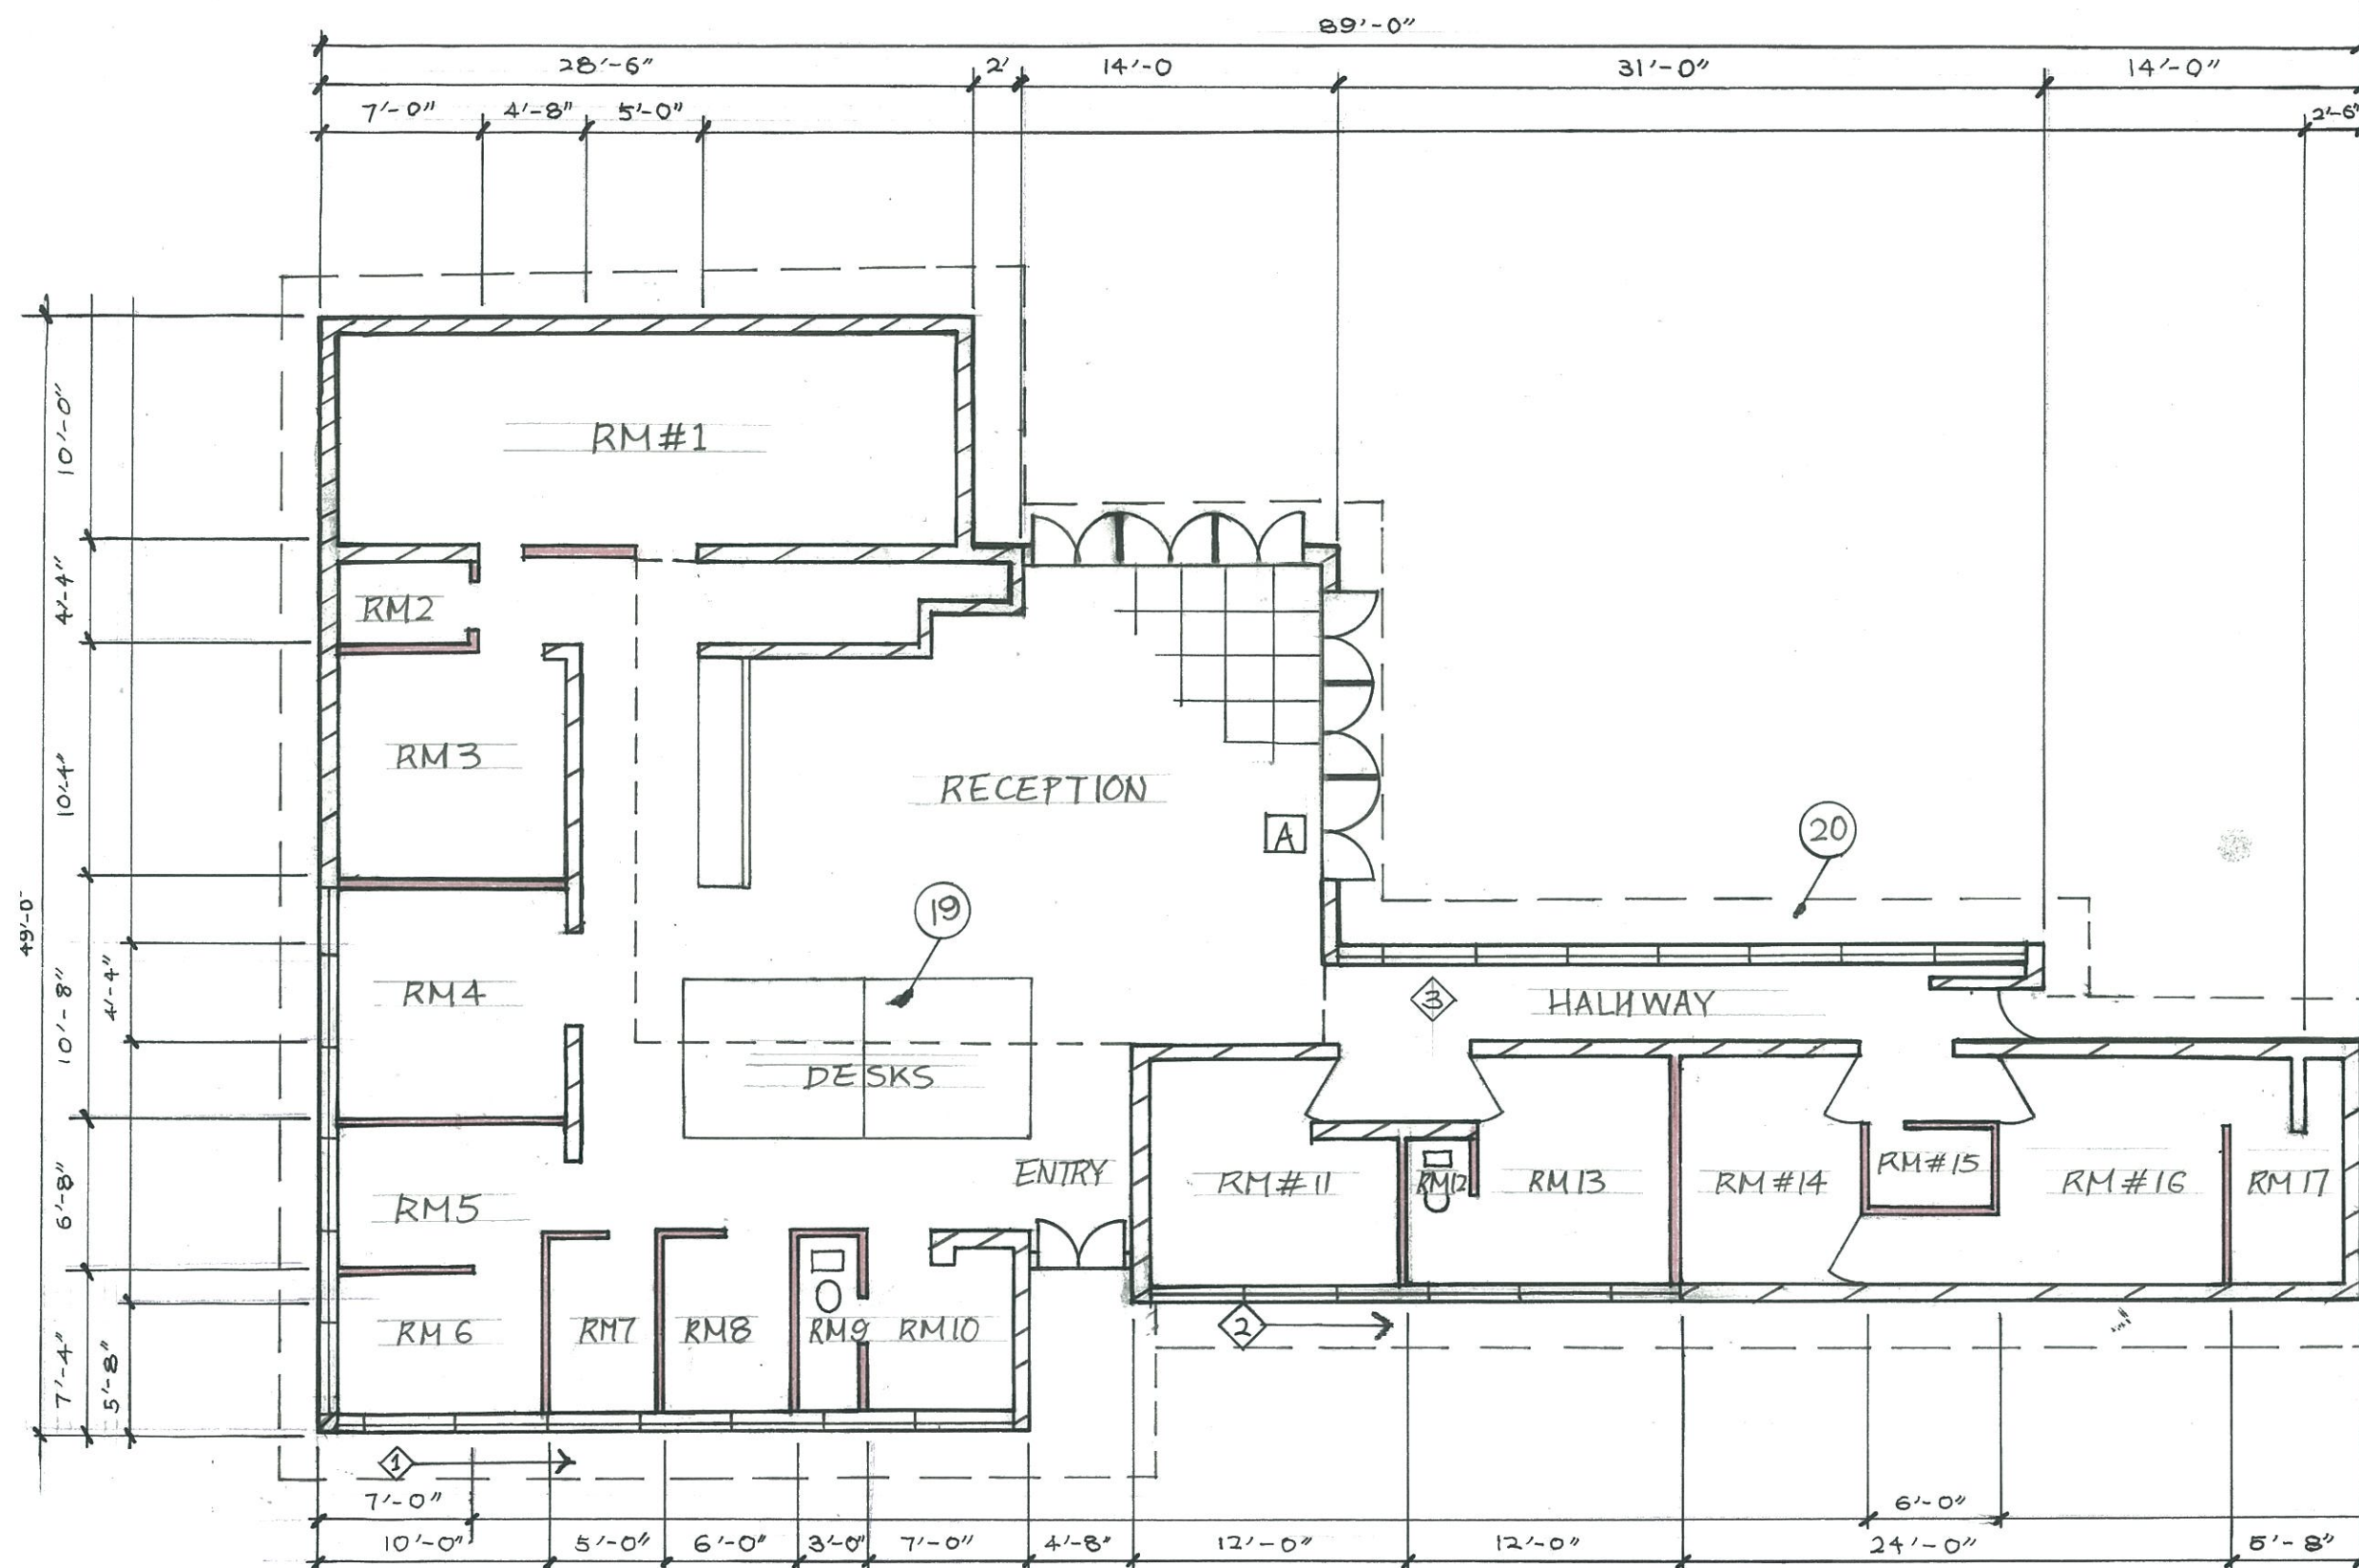


FLOOR PLAN KEYNOTE

1. RECEPTION
2. RM#1 - MEETING
3. RM#2
4. RM#3
5. RM#4
6. RM#5
7. RM#6
8. RM#7
9. RM#8
10. RM#9 - TOILET
11. RM#10 - BATHROOM
12. RM#11
13. RM#12 - TOILET
14. RM#13 - BATHROOM
15. RM#14
16. RM#15
17. RM#16
18. RM#17
19. RECEPTION DESK
20. OVERHANG

- DOOR / WINDOW**
- ① - WINDOW - TRANSLUCENT
 - ② - WINDOW - TRANSLUCENT
 - ③ - WINDOW - TRANSLUCENT
 - Ⓐ - DOOR - CLEAR GLASS


AMY CHAN	
KUNDEERT MEDICAL CLINIC	
002-445-011 1160 PACIFIC ST. SAN LUIS OBISPO, CA	
KARL KUNDEERT	
JAN 30, 08	
02	

1ST FLOOR PLAN
SCALE: 1' = 1/8"

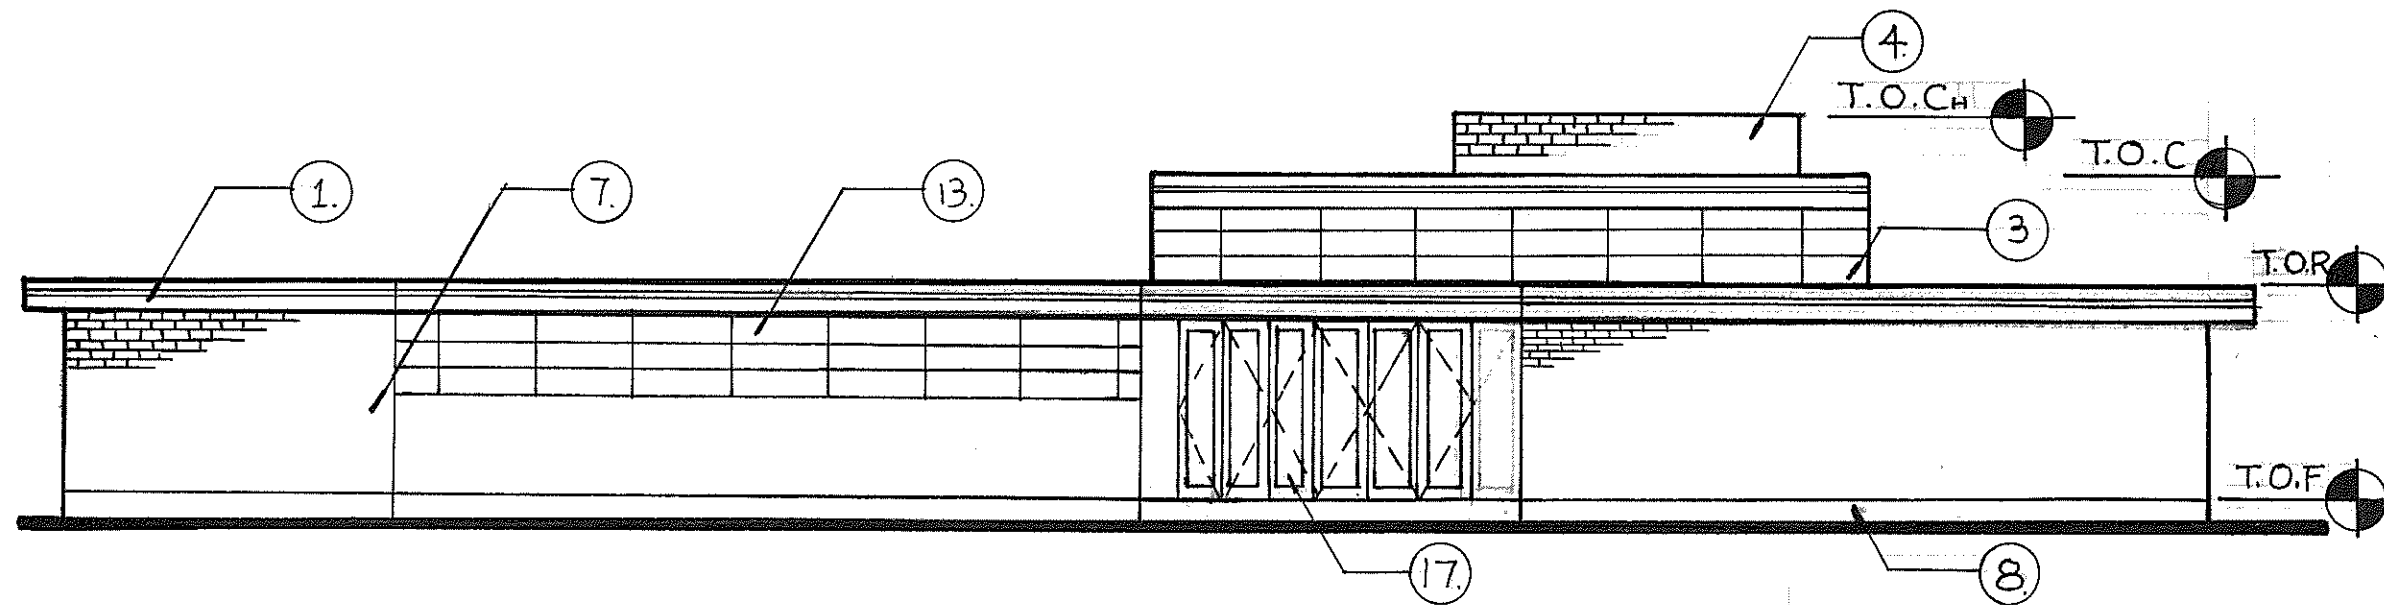

NORTH ELEVATION

SCALE: 1/8"=1'

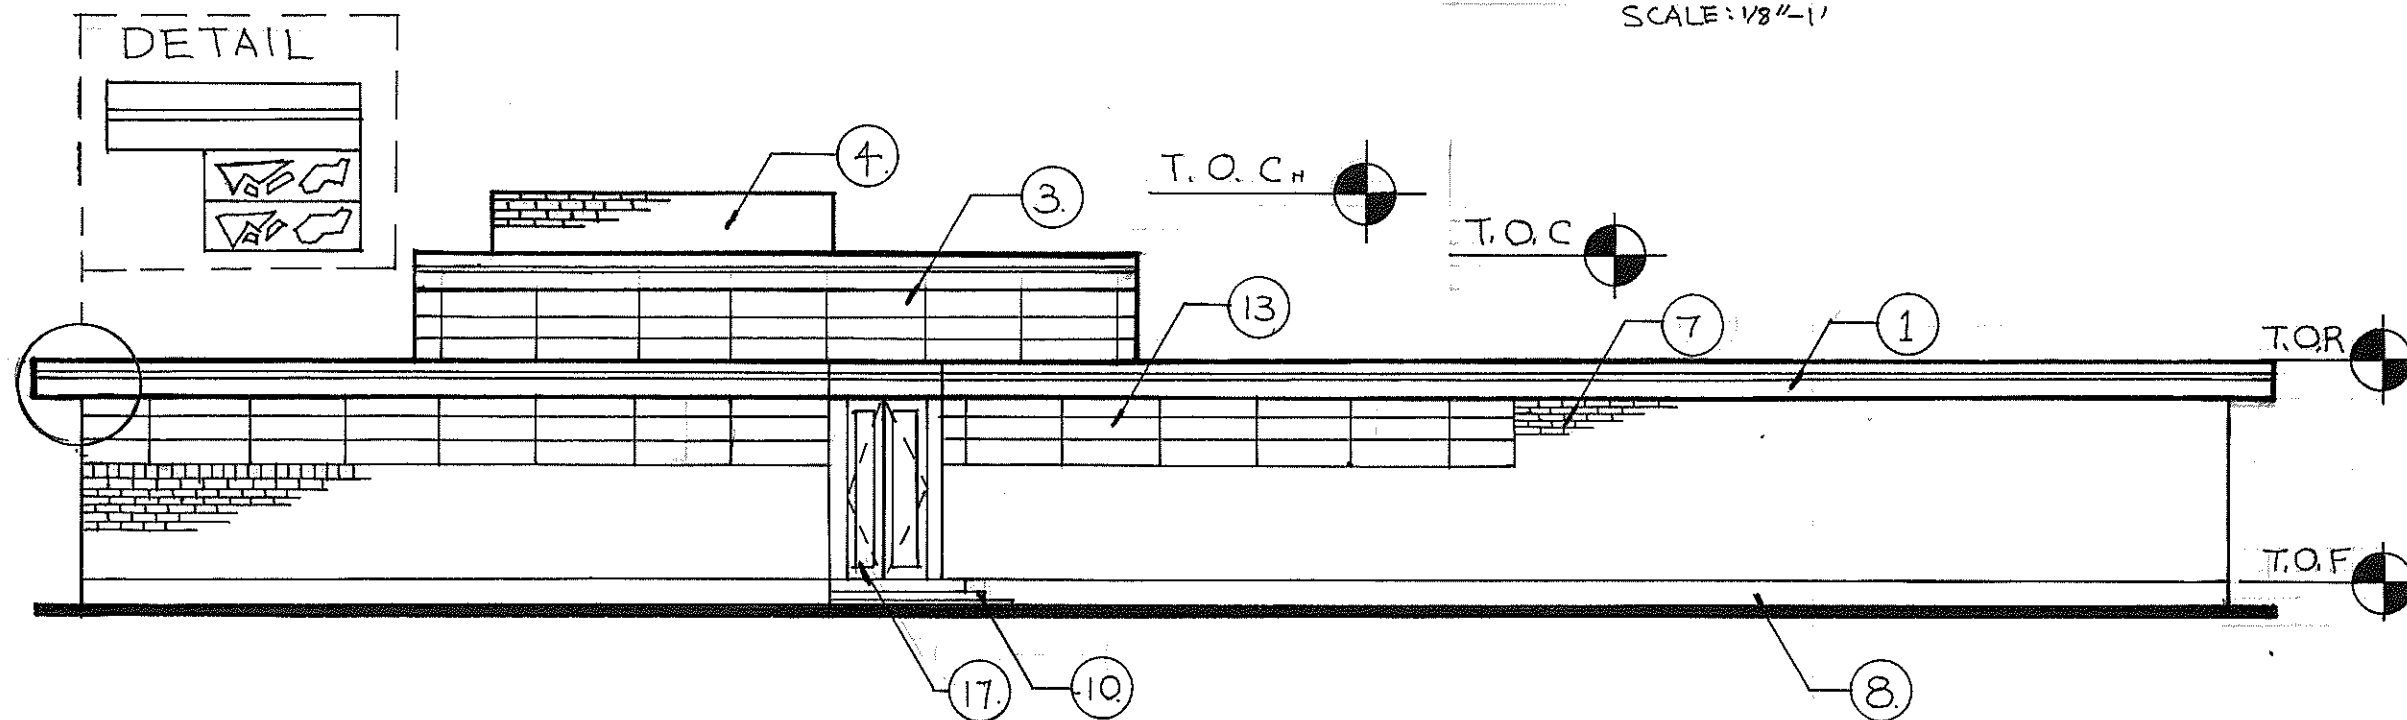

SOUTH ELEVATION

SCALE: 1/8"=1'

ELEVATION KEYNOTES

1. ROOF-METAL ROOF-
STANDING SEAM
2. WOOD FASCIA (CONT.)
3. CELESTORY
4. FIREPLACE CHIMNEY
AND FLUE
- 5.
- 6.
7. WALLS-"NEW BRICK"
8. CONC. BULKHEAD
- 9.
- 10.
11. CONC. STAIR
- 12.
13. WINDOWS-TRANSLUCENT
WINDOW PANELS W/
WOOD DESIGN
- 14.
- 15.
- 16.
17. DOORS-WOOD/GLASS PANEL
- 18.
- 19.
- 20.

AMY
CHAN


KUNDERT
MEDICAL
CLINIC

002-445-011
1160 PACIFIC ST.
SAN LUIS OBISPO, CA


KARL
KUNDERT

02/05/08

02

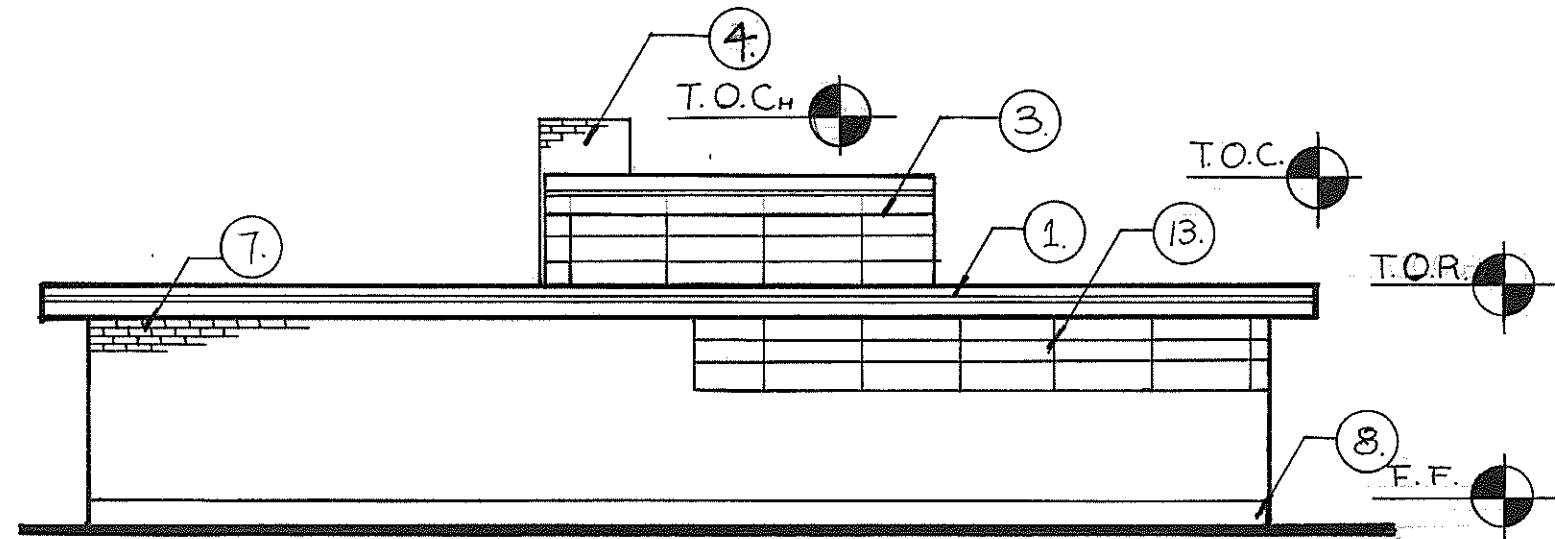

WEST ELEVATION
SCALE: 1' = 1/8"

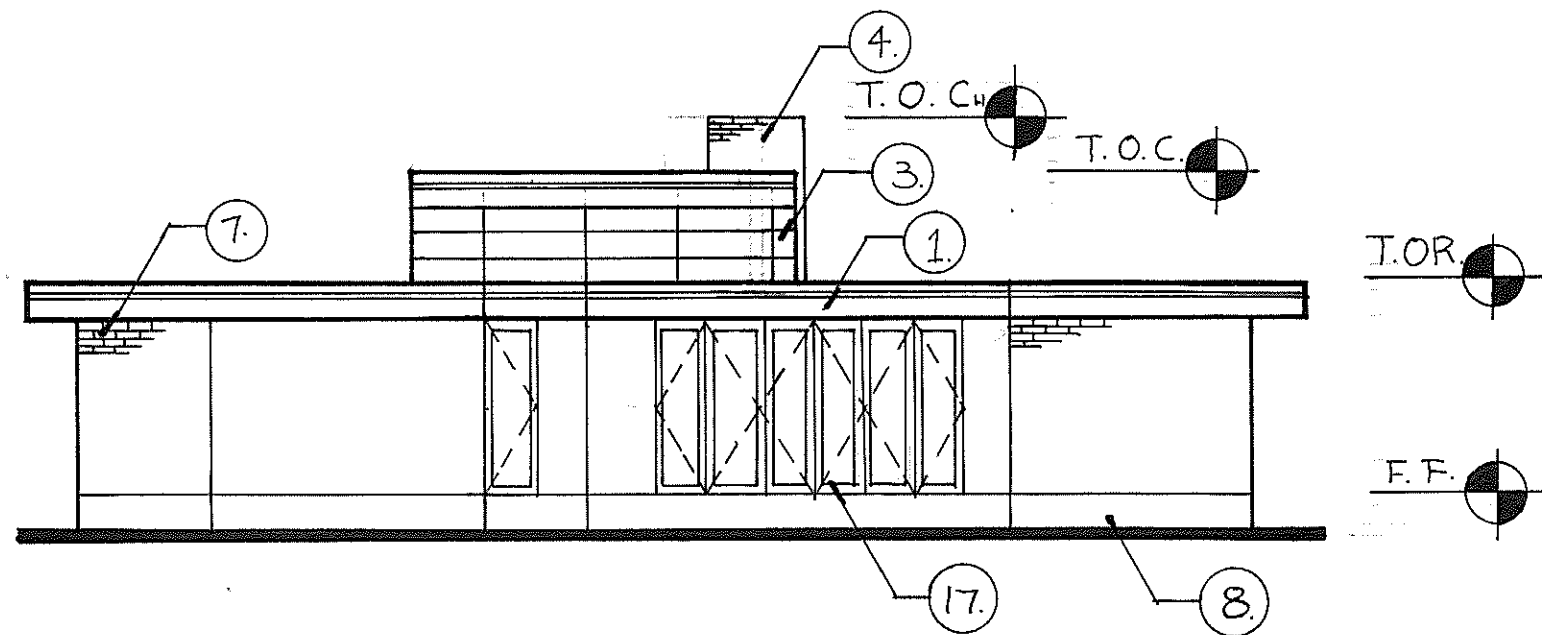

EAST ELEVATION
SCALE: 1' = 1/8"

ELEVATION KEYNOTES

1. ROOF-METAL ROOF- STANDING SEAM
2. WOOD FASCHIA (CONT.)
3. CELESTORY
4. FIREPLACE CHIMNEY AND FLUE
- 5.
- 6.
7. WALLS - "NEW BRICK"
8. CONC BULKHEAD
- 9.
- 10.
11. CONC. STAIR
- 12.
13. WINDOWS-TRANSLUCENT WINDOW PANELS W/ WOOD DESIGN
- 14.
- 15.
- 16.
17. DOORS - WOOD/GLASS PANEL
- 18.
- 19.
- 20.

AMY
CHAN


KUNDETT
MEDICAL
CLINIC

602-445-011
1160 PACIFIC ST.
SAN LUIS OBISPO, CA

KARL
KUNDETT

02/07/08

02

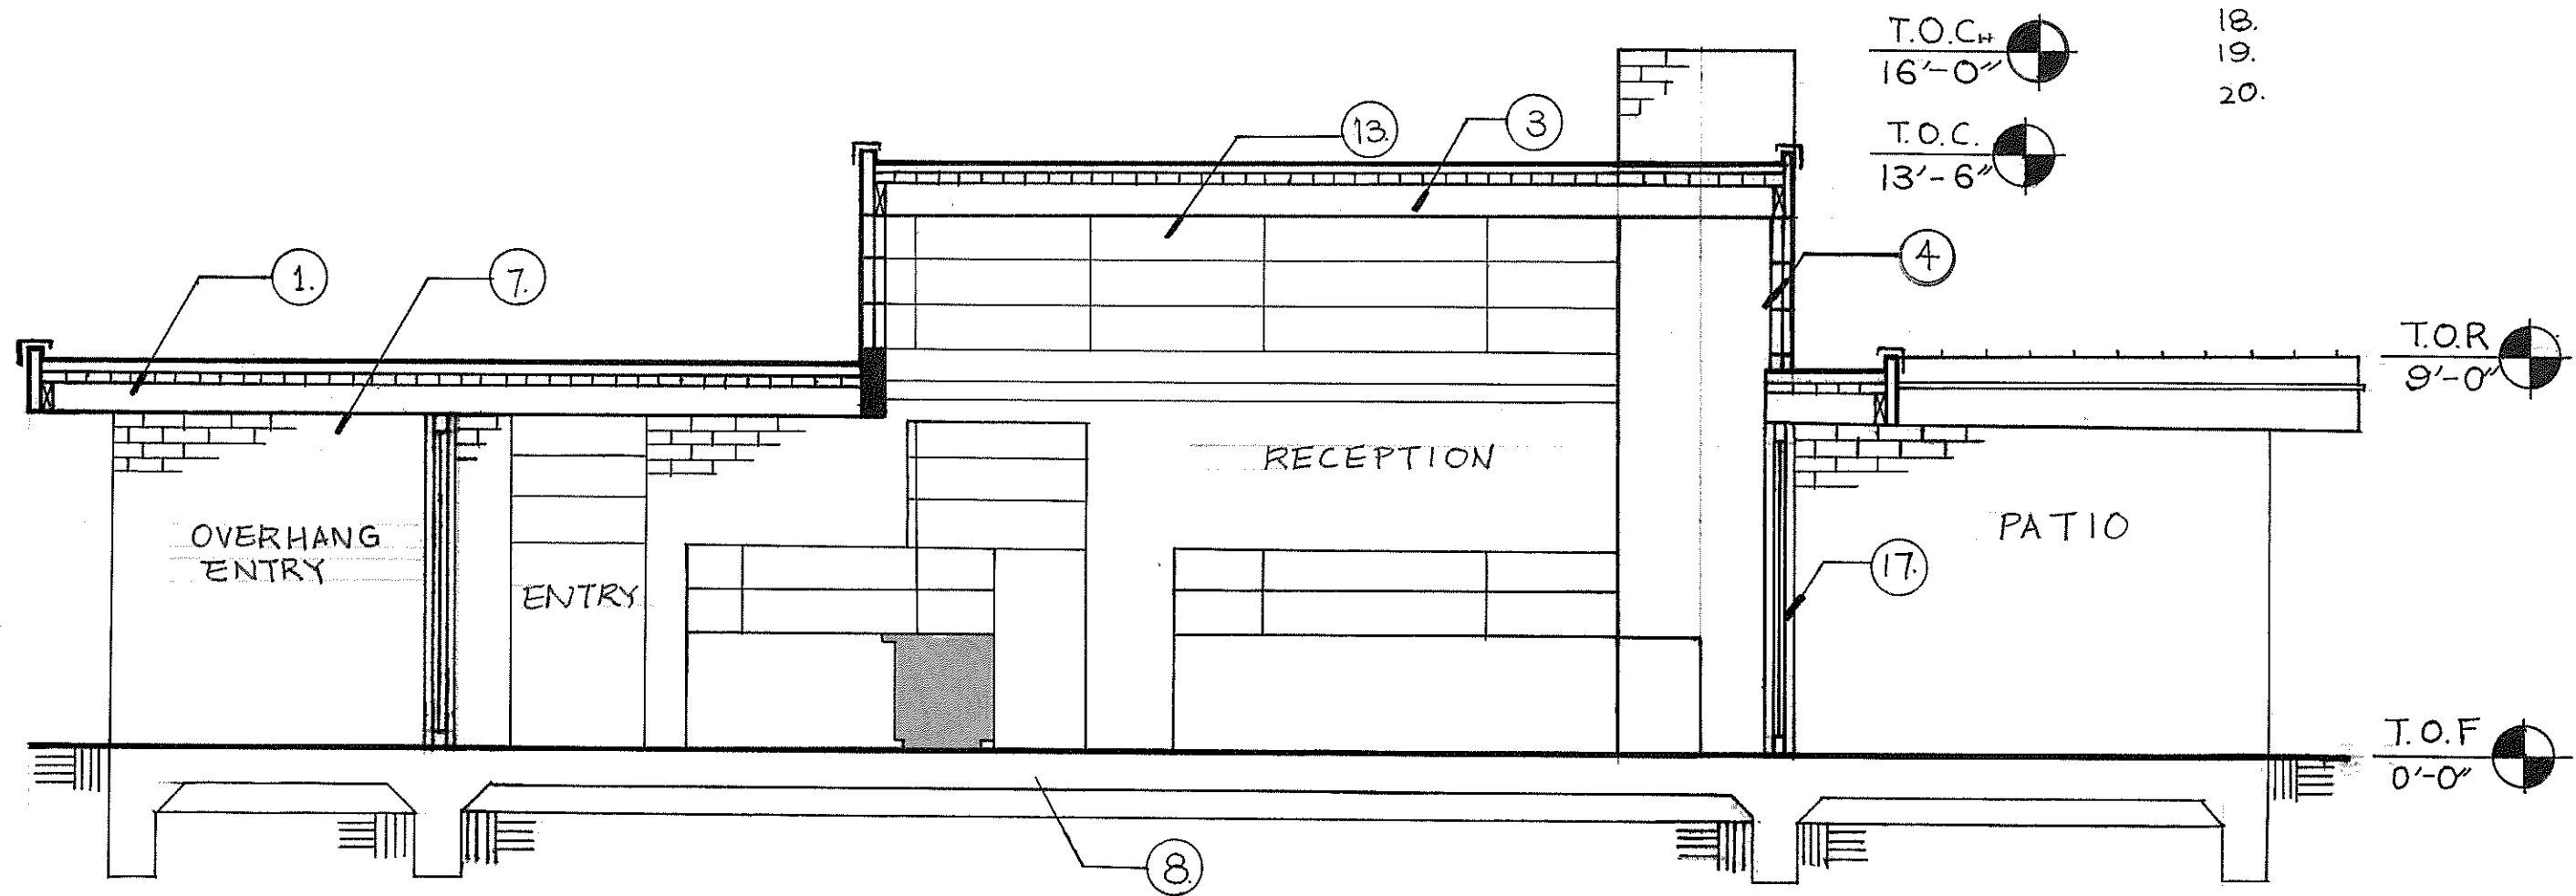

SECTION KEYNOTES

- | | |
|----------------------------------|--|
| 1. ROOF-METAL ROOF-STANDING SEAM | 10. |
| 2. WOOD FASCIA (CONT.) | 11. CONC STAIR |
| 3. CELESTORY | 12. |
| 4. FIREPLACE CHIMNEY AND FLUE | 13. WINDOWS-TRANSLUCENT WINDOW PANELS W/ WOOD DESIGN |
| 5. | 14. |
| 6. | 15. |
| 7. WALLS-"NEW BRICK" | 16. |
| 8. CONC. BULKHEAD | 17. DOORS-WOOD/GLASS PANEL |
| 9. | 18. |
| | 19. |
| | 20. |

BLD.G SECTION
SCALE: 1'-1/8"

AMY CHAN
KUNDERT MEDICAL CLINIC
002-445-011 1160 PACIFIC ST. SAN LUIS OBISPO, CA
KARL KUNDERT
02/22/08
02